


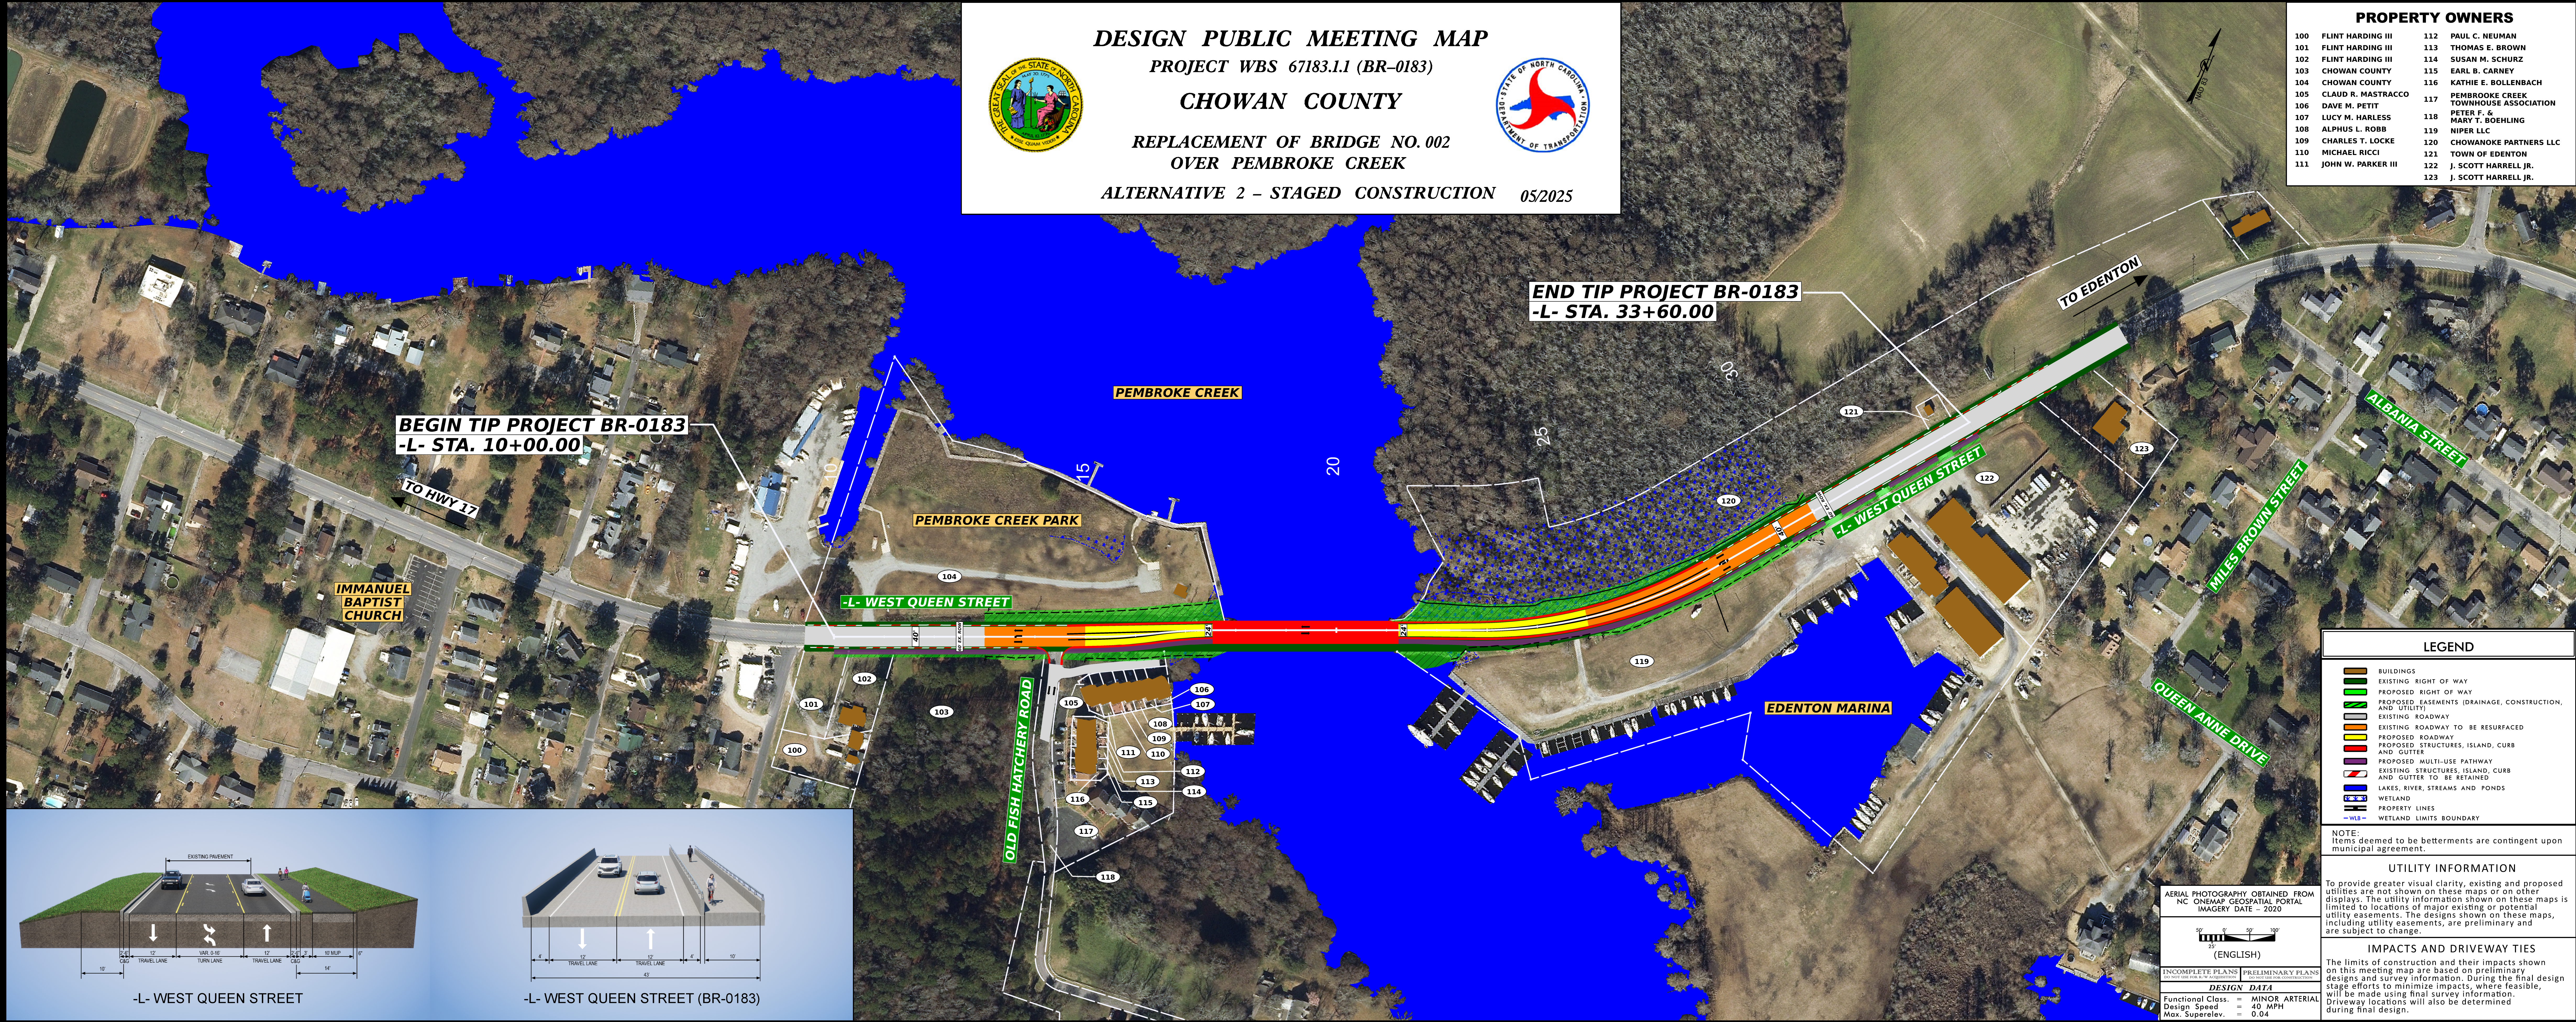

DESIGN PUBLIC MEETING MAP
PROJECT WBS 67183.1.1 (BR-0183)
CHOWAN COUNTY
REPLACEMENT OF BRIDGE NO.002
OVER PEMBROKE CREEK
ALTERNATIVE 2 - STAGED CONSTRUCTION 05/2025







DESIGN PUBLIC MEETING MAP
PROJECT WBS 67183.1.1 (BR-0183)
CHOWAN COUNTY
REPLACEMENT OF BRIDGE NO.002
OVER PEMBROKE CREEK
ALTERNATIVE 2 - STAGED CONSTRUCTION 05/2025

